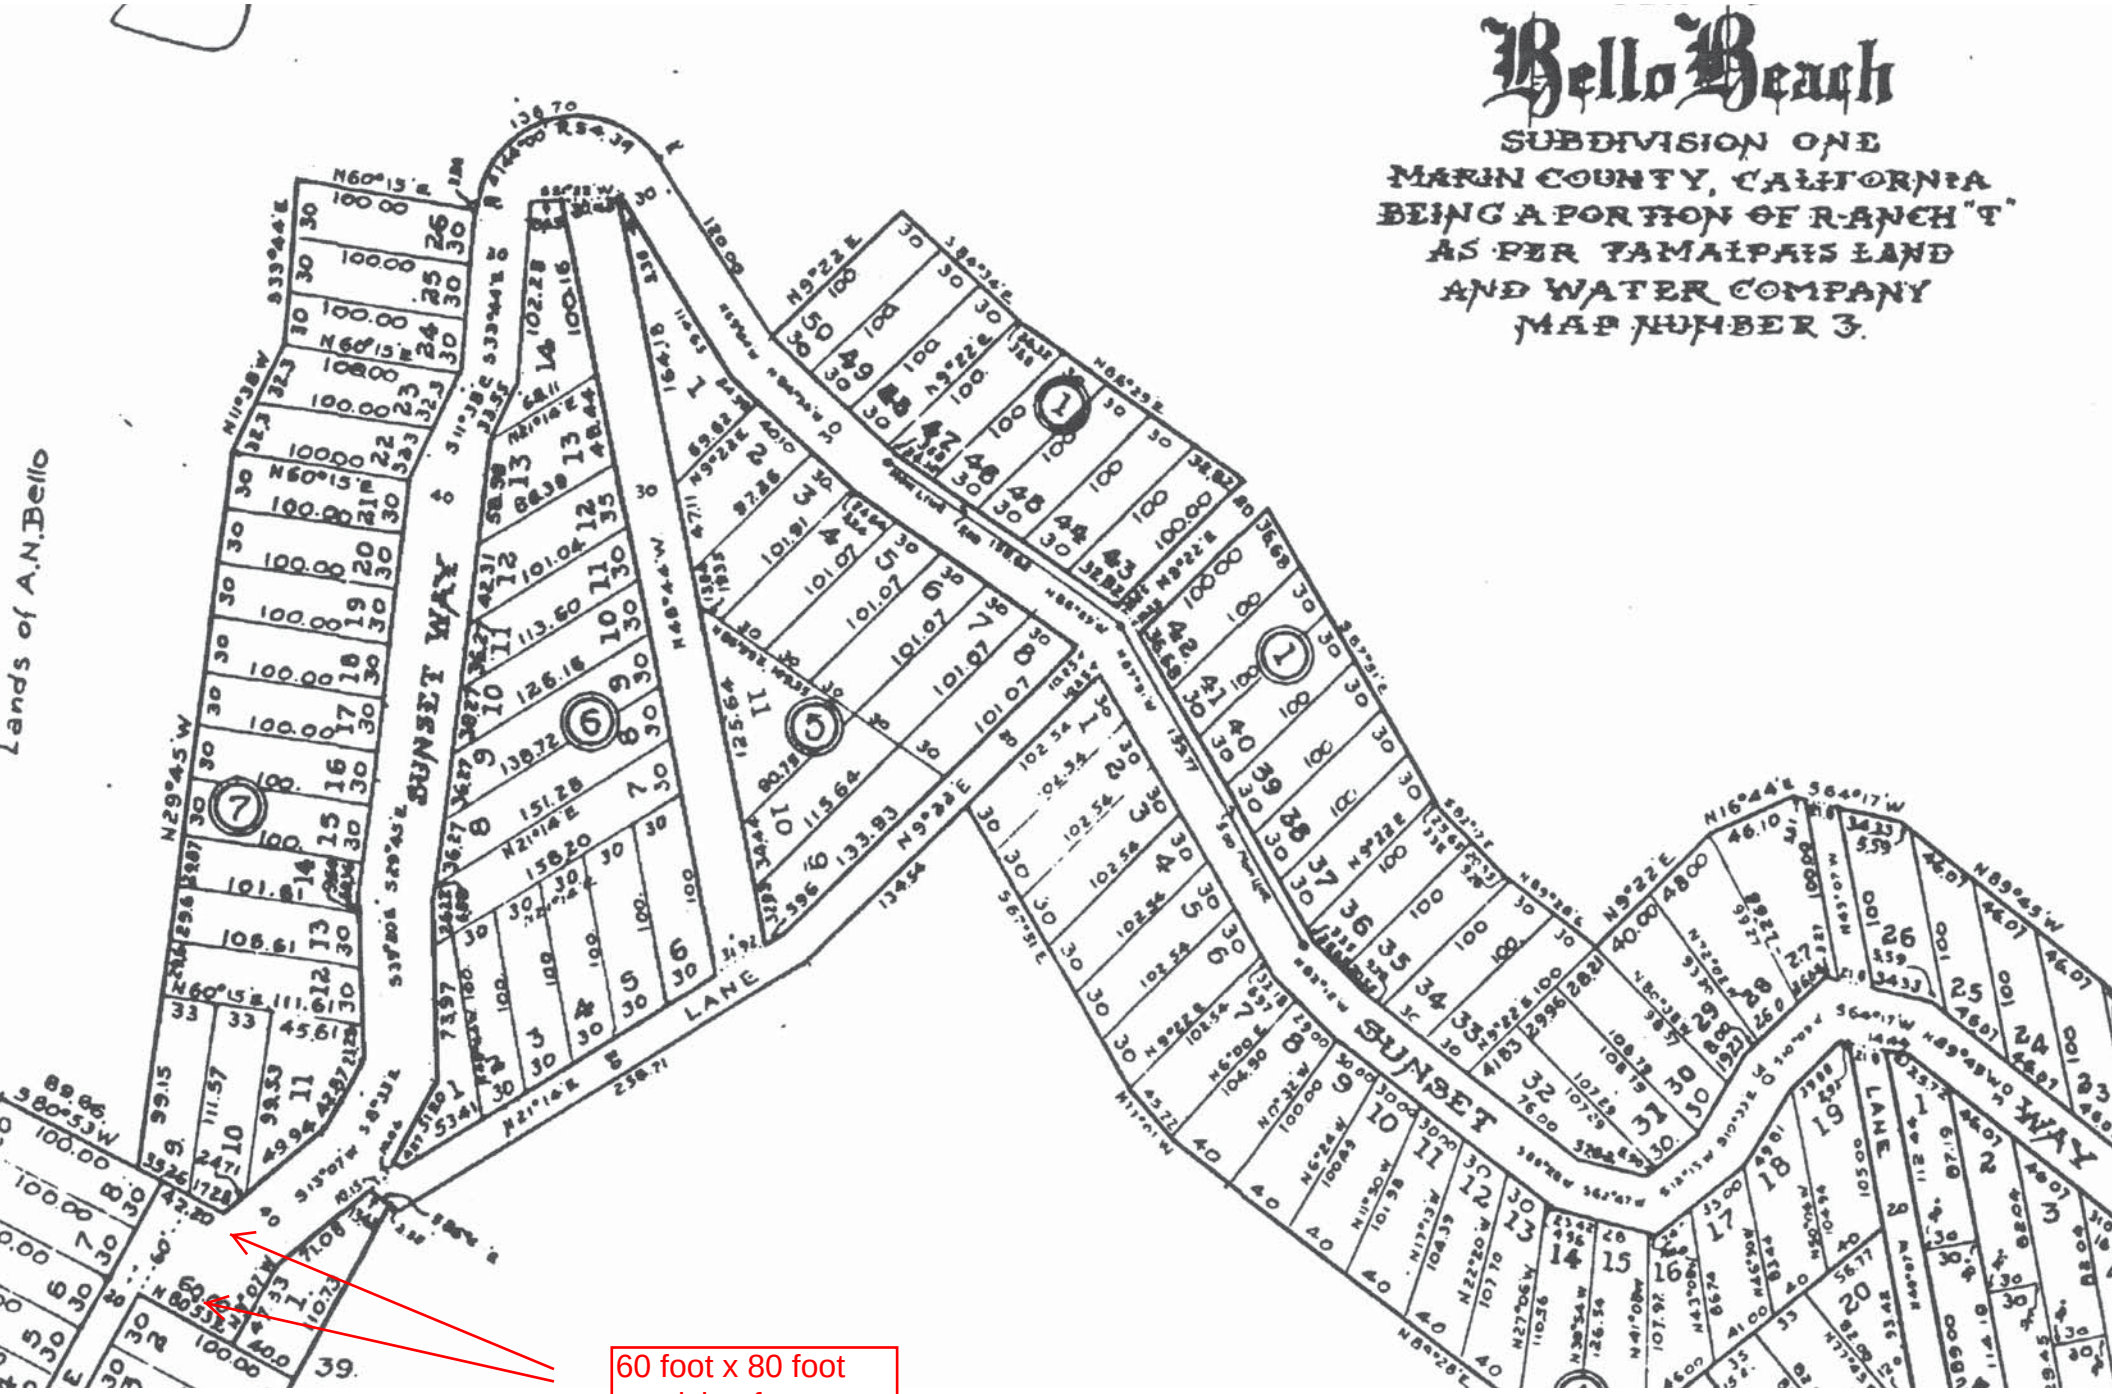
Bello Beach
SUBDIVISION ONE
MARIN COUNTY, CALIFORNIA
BEING A PORTION OF RANCH "T"
AS PER TAMALPAIS LAND
AND WATER COMPANY
MAP NUMBER 3.
Lands of A.N. Bello
SUNSET WAY
SUNSET
LANE
60 foot x 80 foot provision for turnaround

= Property boundary

= Edge of pavement

= New Retaining Wall

Sept. Version

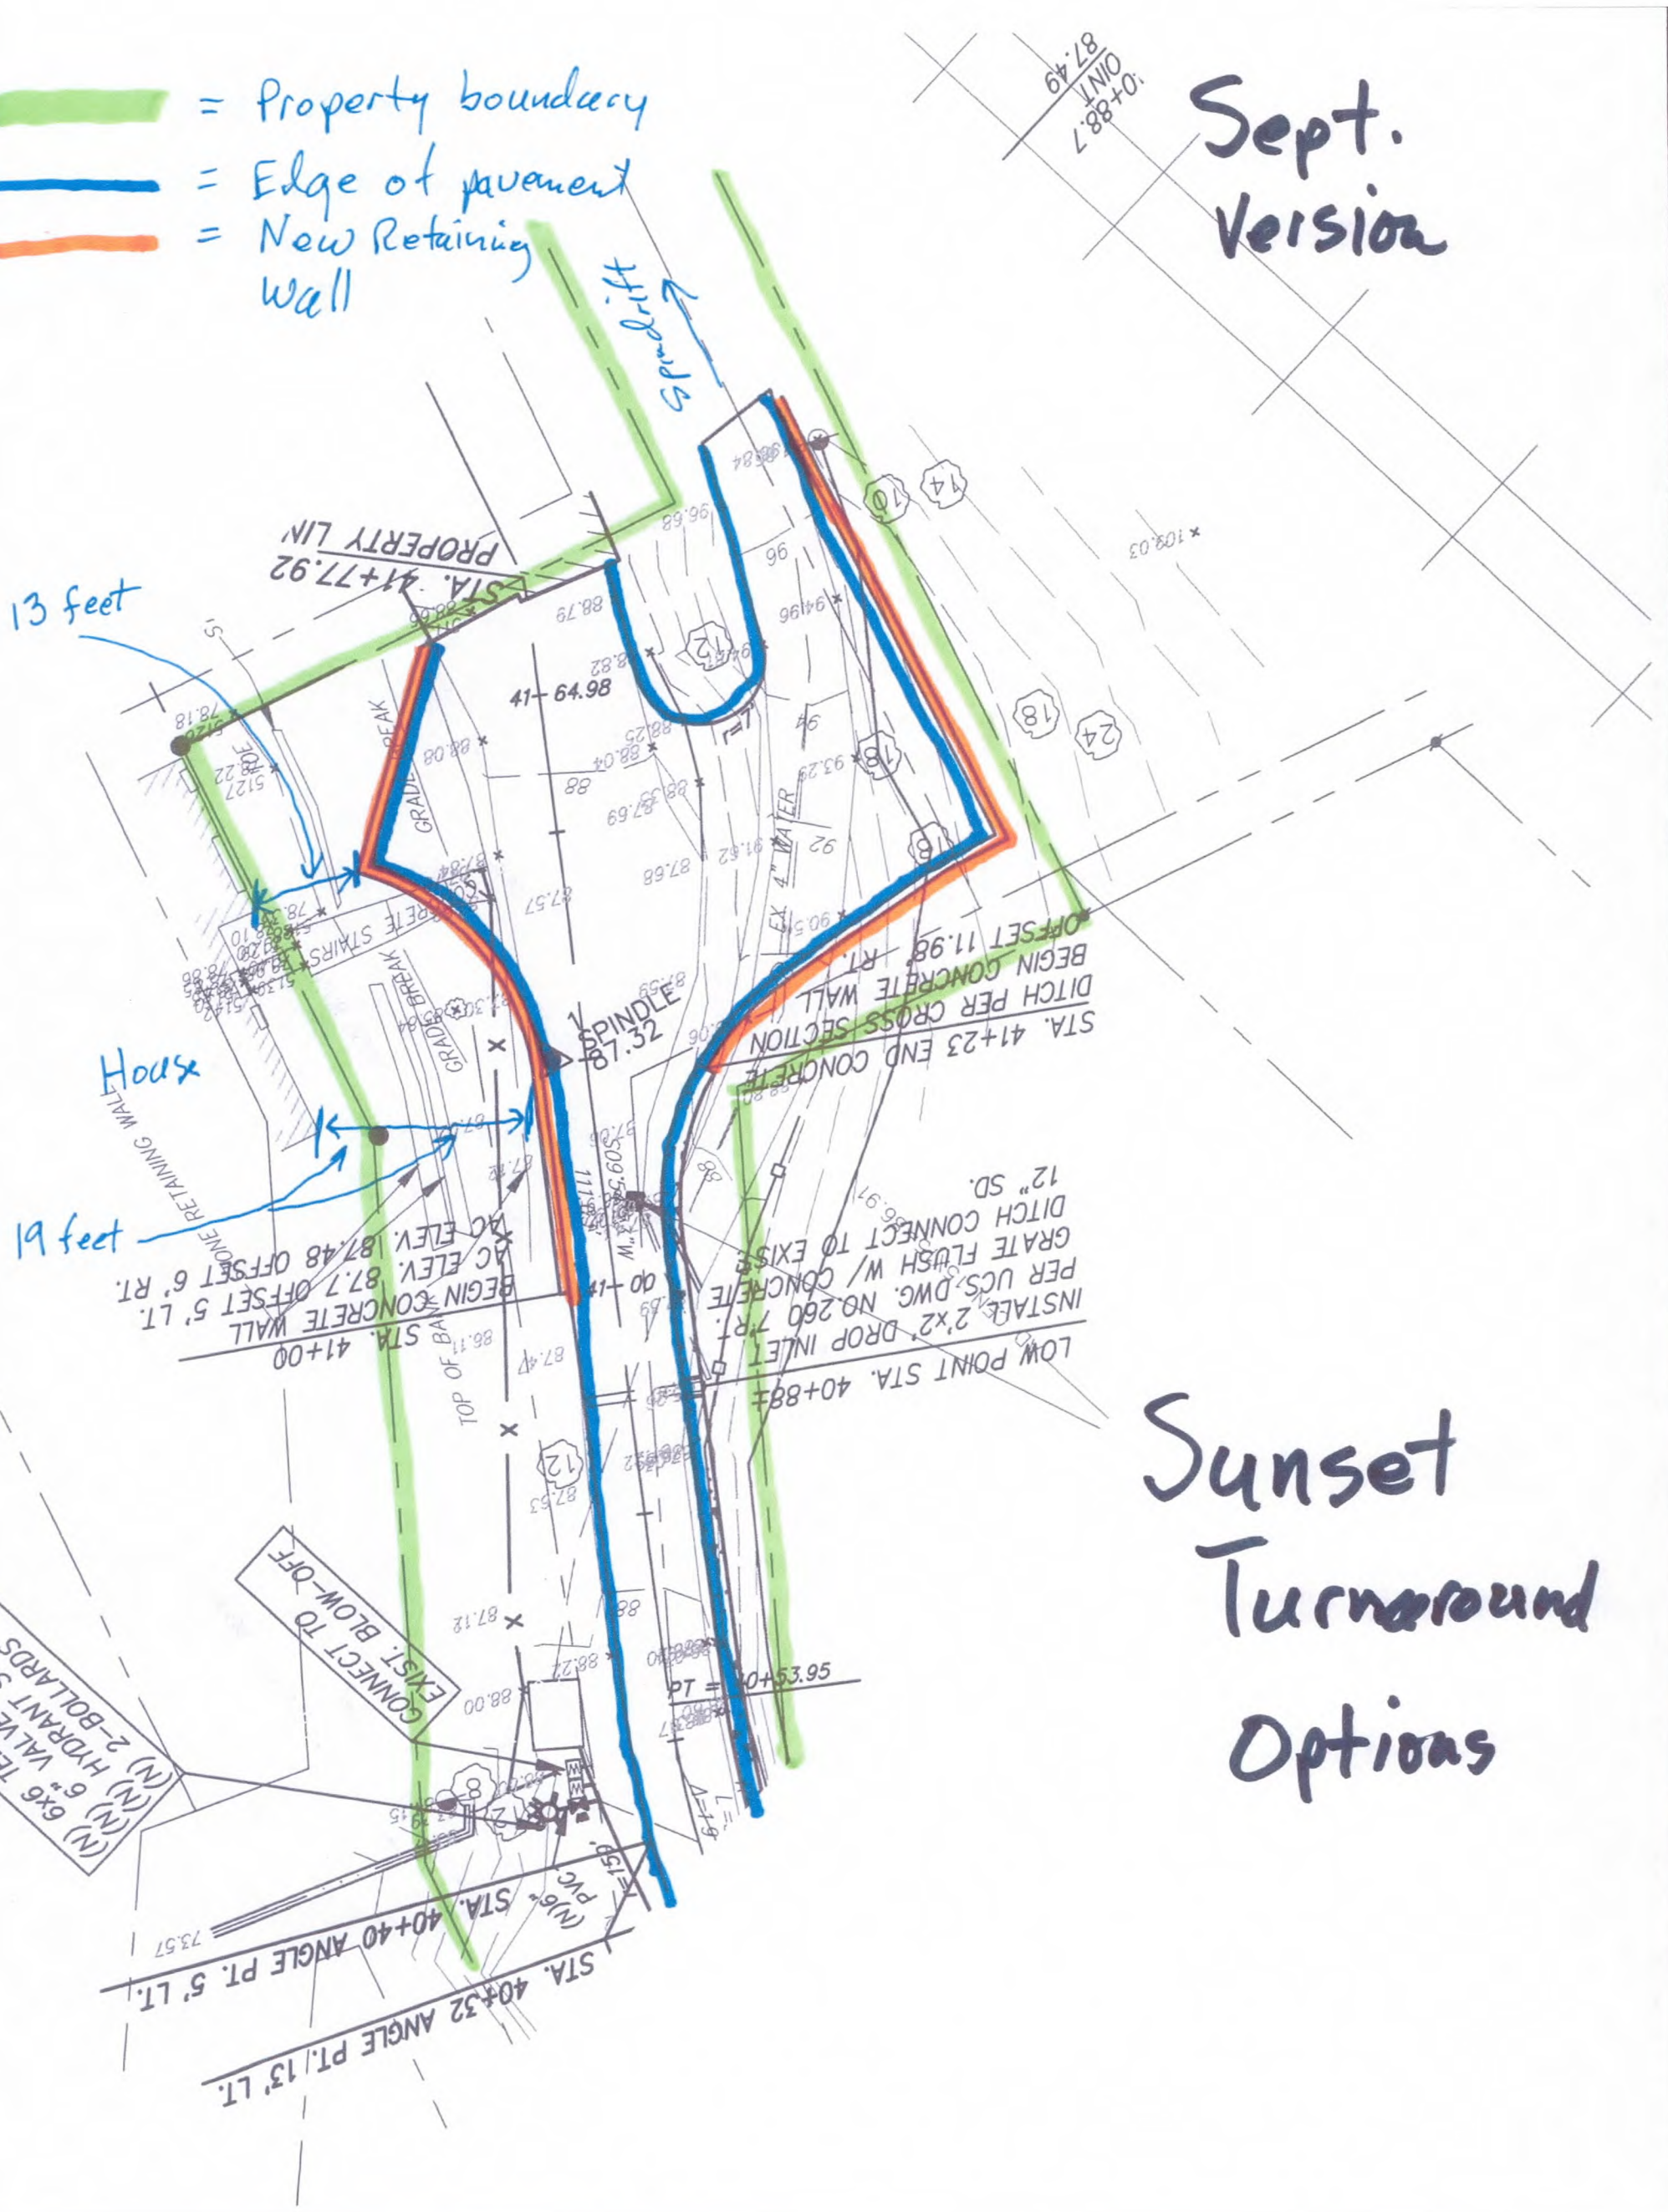

= Property boundary

= Edge of pavement

= New Retaining Wall

Feb Version

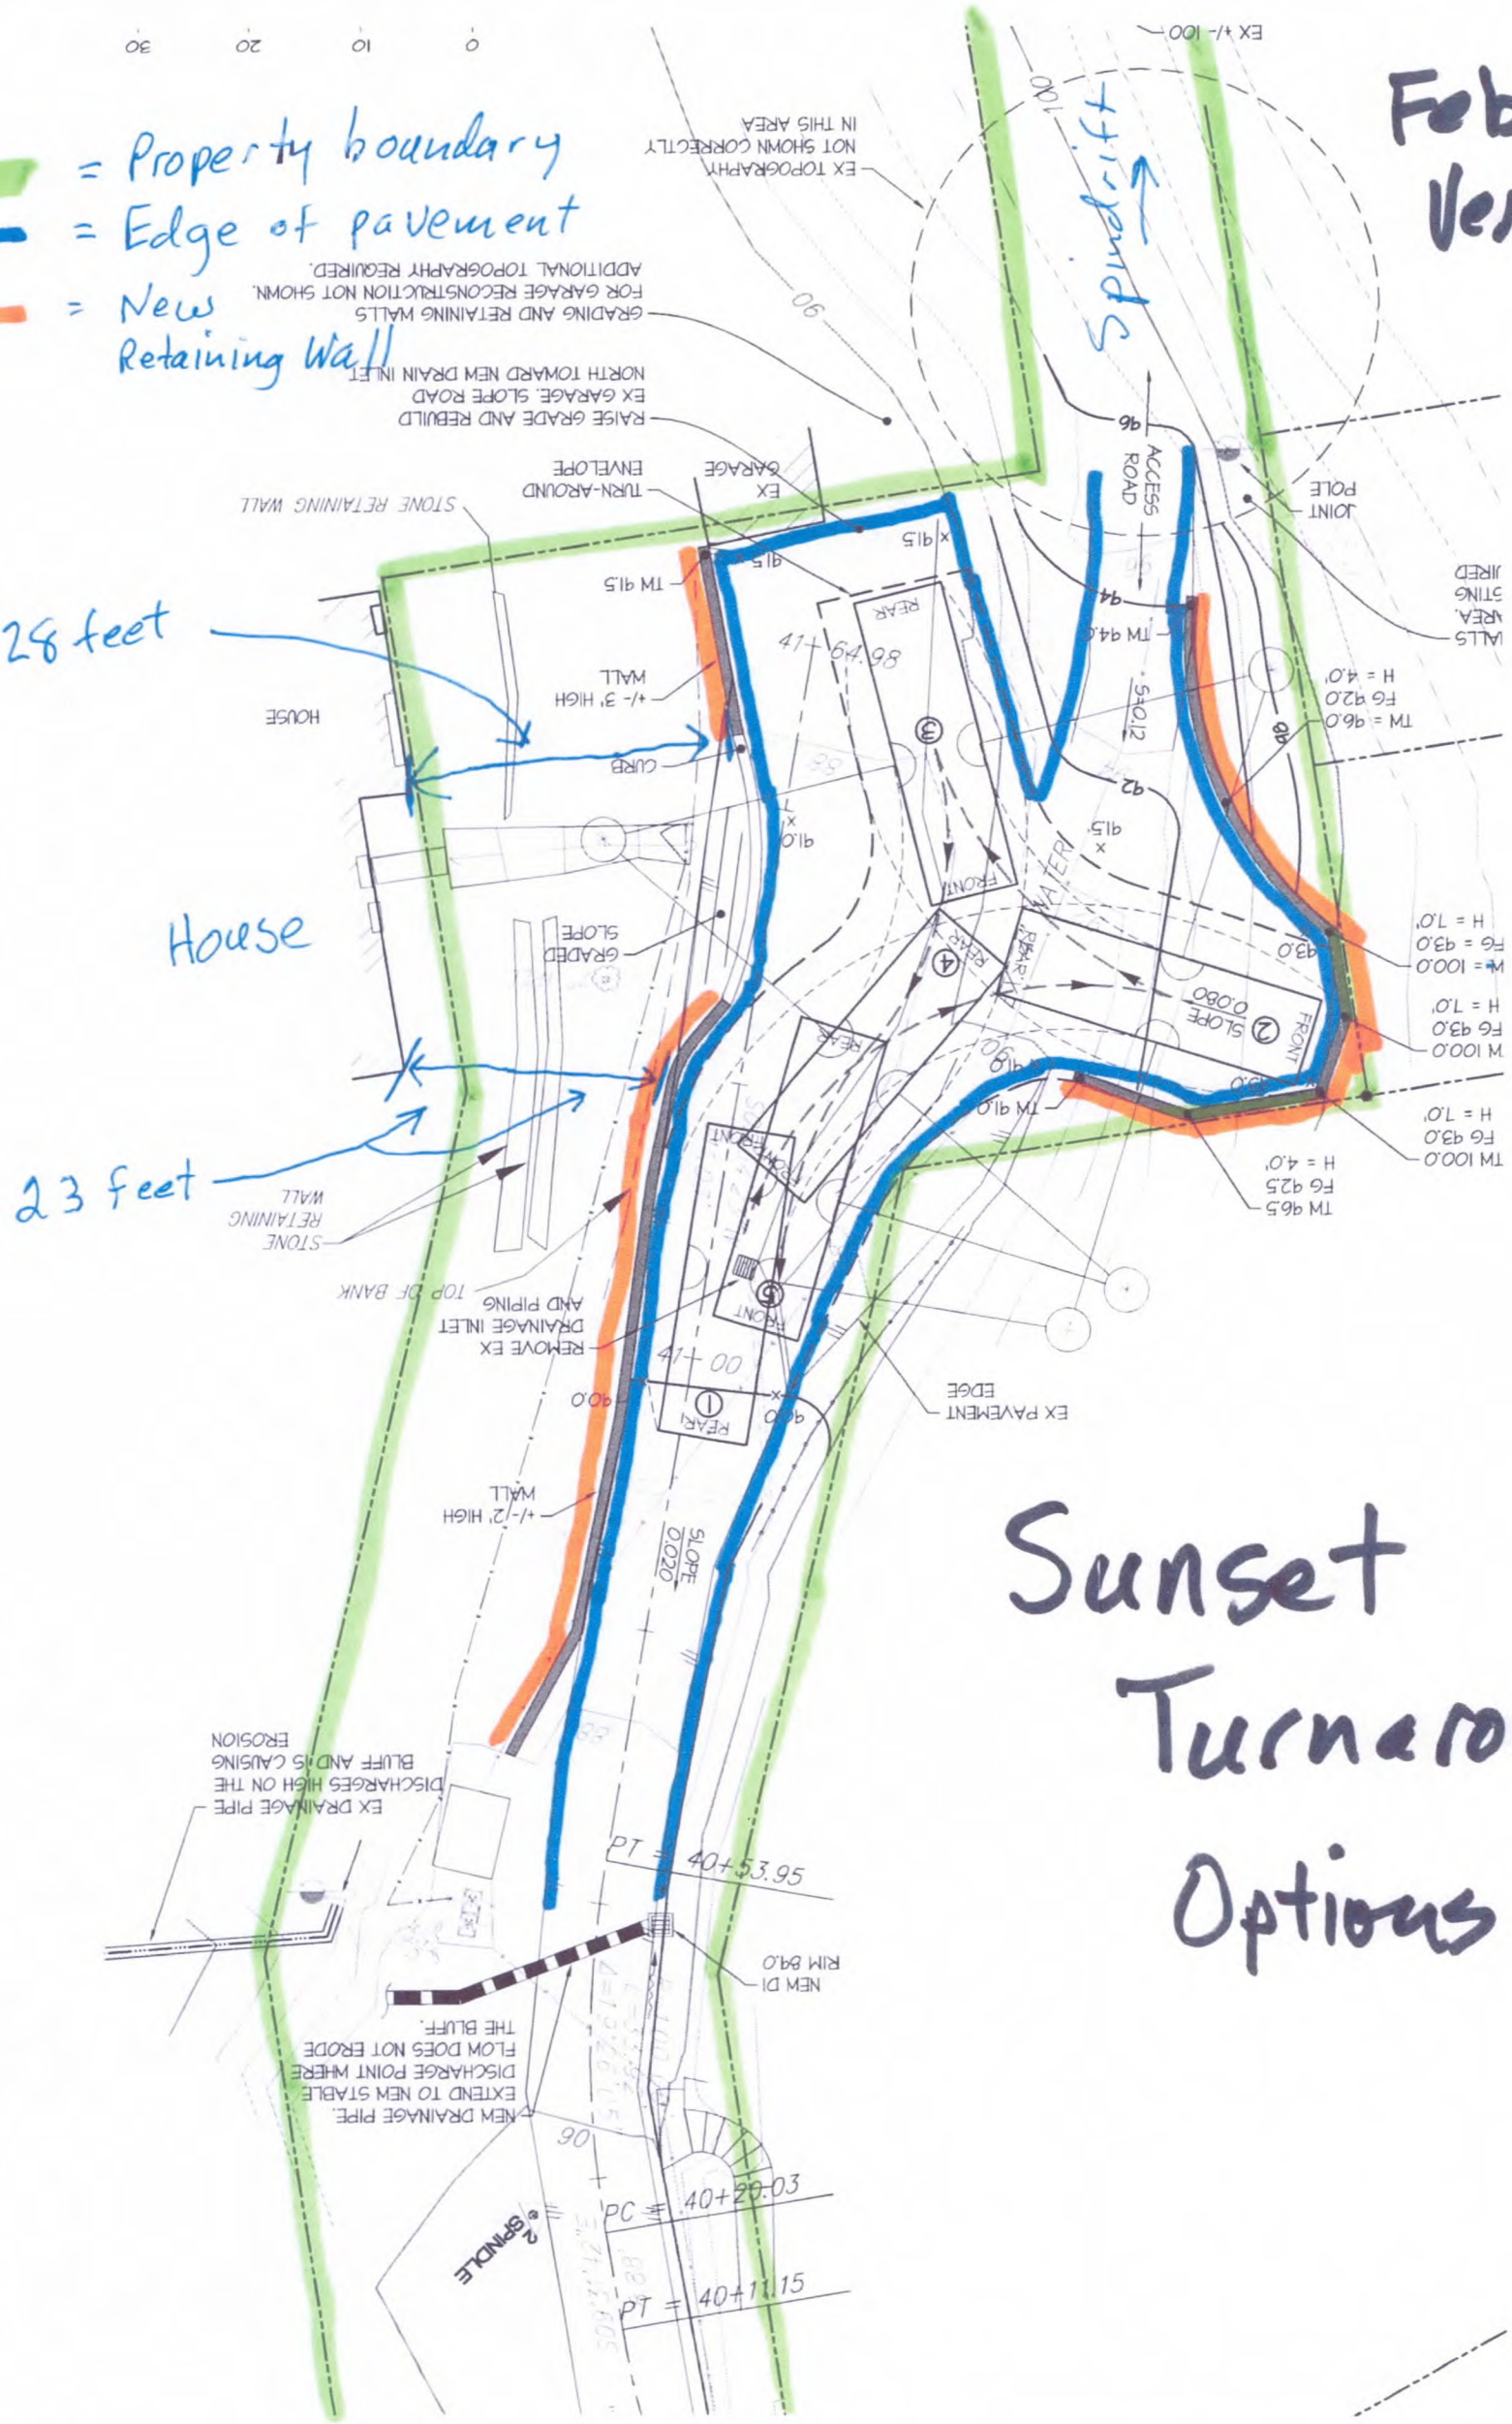

= Property Boundary
= Edge of Pavement
= 2' to 3' Retaining Wall

4.6 feet

Cove Turnaround Options

Without Lot Line Adjustment

= Property Boundary with lot line adjust

= Edge of pavement

= Wall (none)

16 feet

Cove Turnaround Options

With Lot Line Adjustment